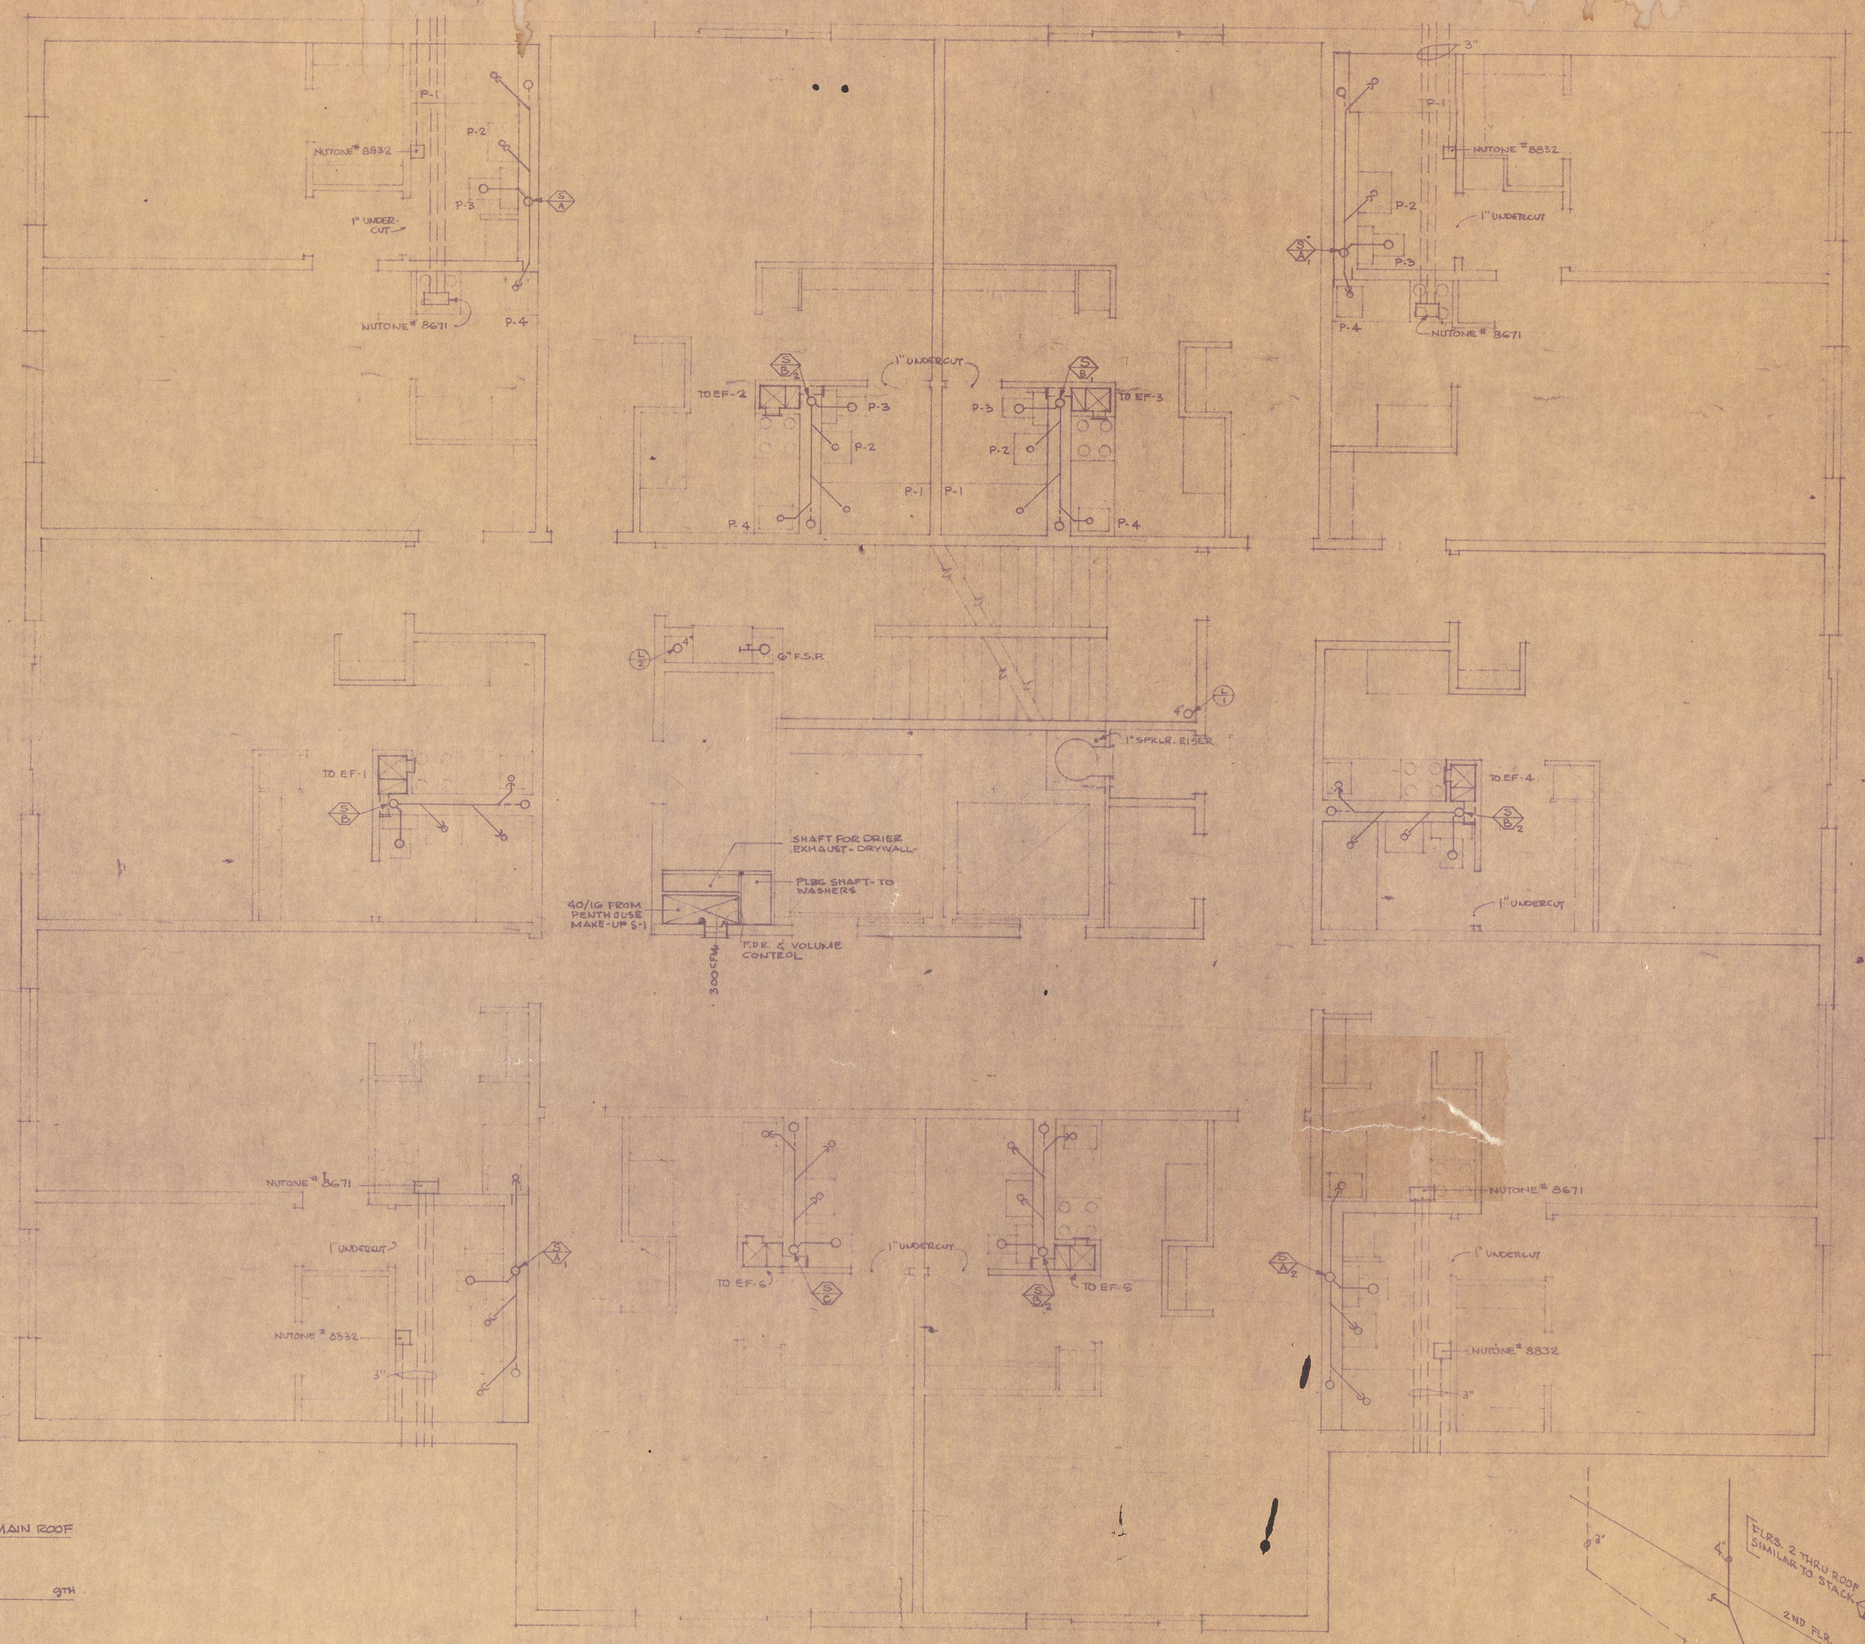

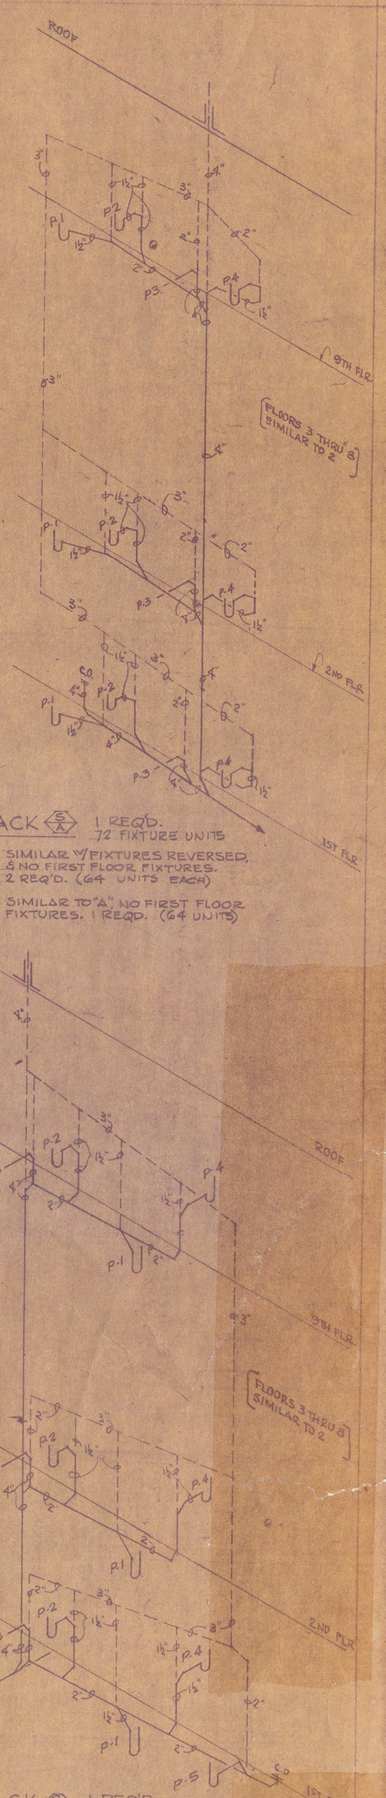

STACK 1 REQ'D. 72 FIXTURE UNITS

SIMILAR W/ FIXTURES REVERSED, & NO FIRST FLOOR FIXTURES. 2 REQ'D. (64 UNITS EACH)

SIMILAR TO "A", NO FIRST FLOOR FIXTURES. 1 REQ'D. (64 UNITS)

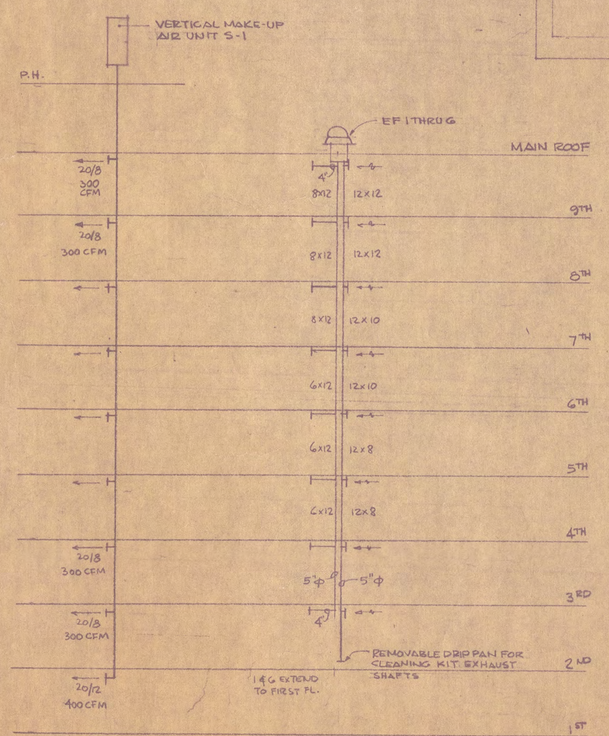

SCHEMATIC - AIR DUCT RISERS

NO SCALE

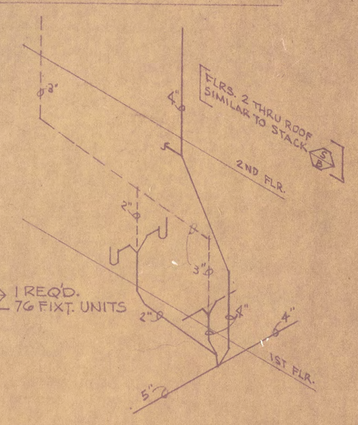

STACK 1 REQ'D. 76 FIXT. UNITS

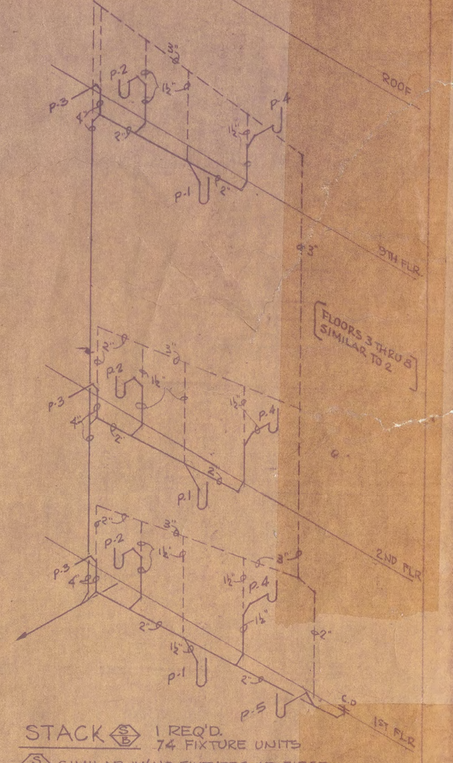

STACK 1 REQ'D. 76 FIXTURE UNITS

SIMILAR W/ NO FIXTURES AT FIRST FLOOR. 1 REQ'D (64 UNITS)

SIMILAR W/ FIXTURES REVERSED, & NO FIRST FLOOR FIXTURES. 3 REQ'D. (64 UNITS EACH)

PLAN - TYPICAL FLOOR 1/4" = 1'-0"	PROJECT NO. 87-1
PLUMBING & VENTILATION, & RISER DIAGRAMS	DRAWN RH
THE OFFICE OF JERRALD L. KARLAN * ARCHITECT	CHECKED MJ
TWO PENNSYLVANIA PLAZA NEW YORK NEW YORK 10001	DATE 3-24-72
TURNKEY HSG. FOR THE ELDERLY	OFF. NO. 70-017
HARRISTOWN NEW YORK	DWG. NO. M-2